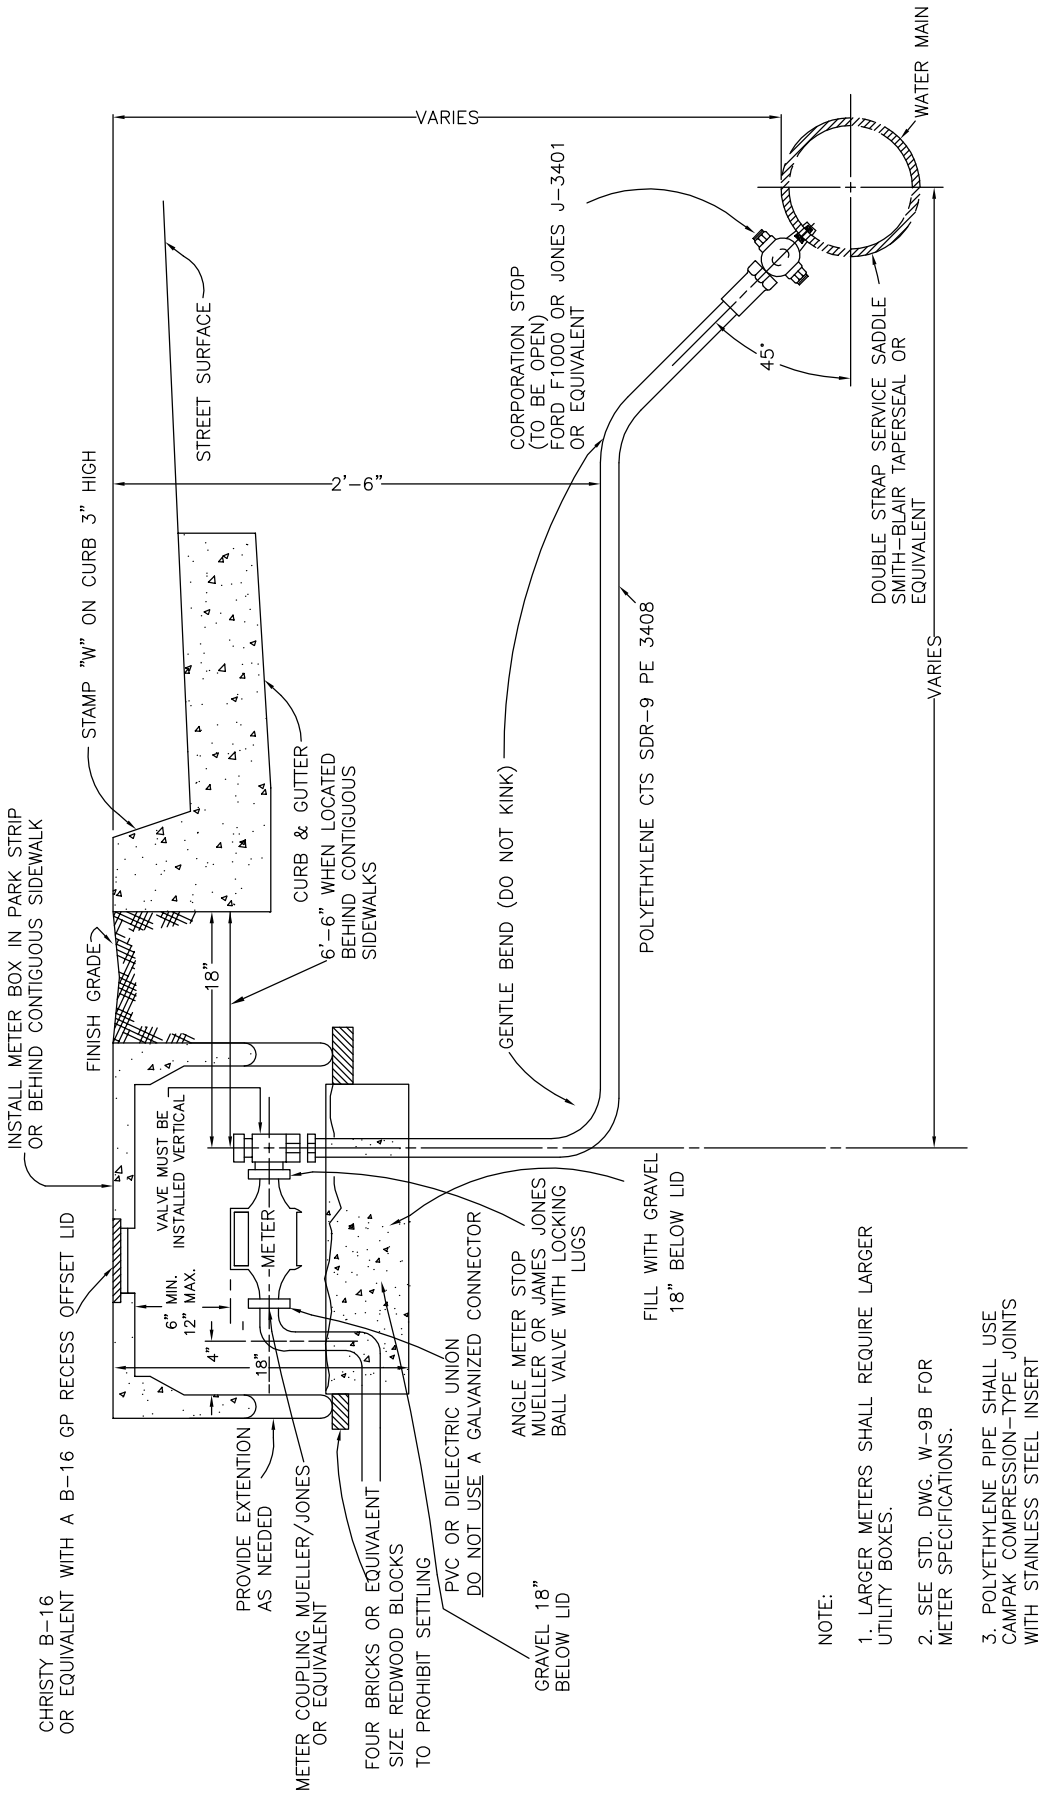

1" WATER SERVICE CONNECTION WITH METER	REF. & REV. MARCH 2005 AUG. 2008 MARCH 2009 SEPT. 2009 FEB. 2016	CITY OF MADERA W-9A